RECEIVED
Office of State Rep John Lawrence
West Grove PA
Dec 29 2023
DCNR Response to Rep Lawrence RTK Request

DECK ENCROACHMENT DETAIL

GRAPHIC SCALE
1 inch = 20 feet

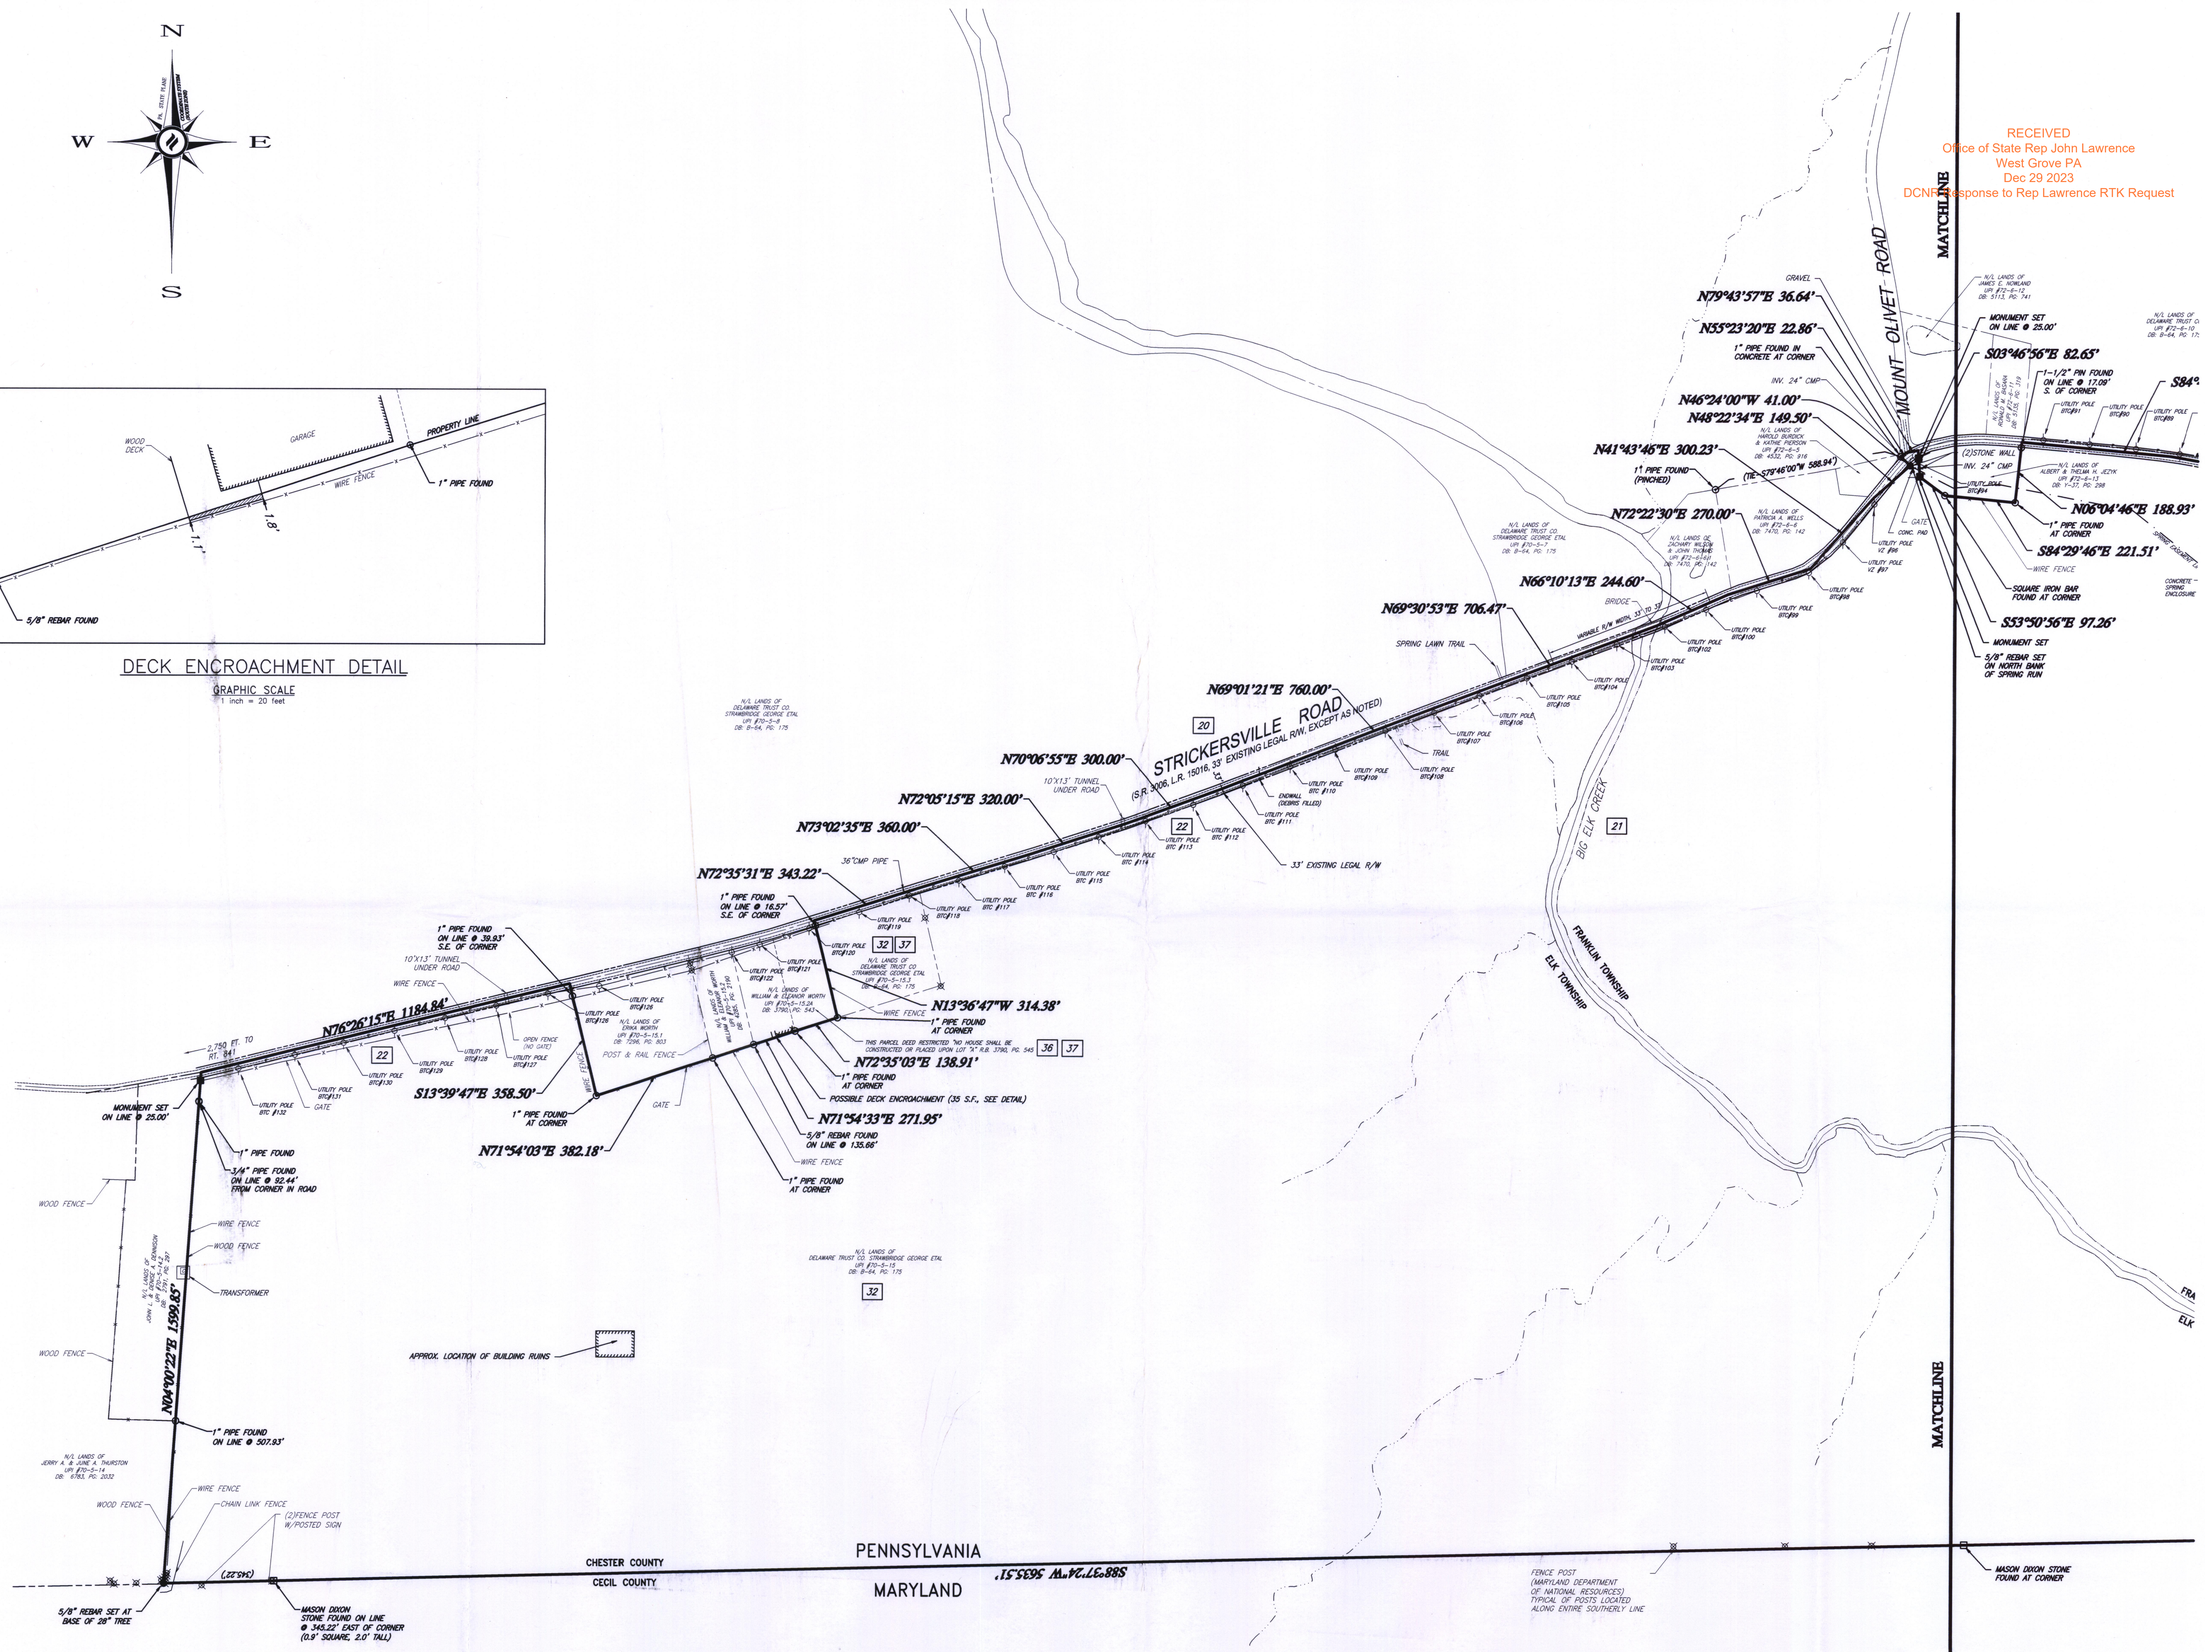

HowellKline
Land Surveying
Boundary / Topographic
Construction / Alta-Acsm
www.HowellKline.com

HowellKline Surveying, LLC

1250 Wrights Lane
West Chester, PA 19380
Phone: (610) 918-9002
Fax: (610) 918-9003

312 West State Street
Suite B
Kennett Square, PA 19348
Phone: (610) 444-3838
Fax: (610) 444-3877

55 Country Club Drive
Suite 100
Downingtown, PA 19335
Phone: (610) 518-9111
Fax: (610) 518-9220

RICHARD F. KLINE
LICENSED PROFESSIONAL LAND SURVEYOR
REGISTERED PROFESSIONAL
COMMONWEALTH OF PENNSYLVANIA

REV.	DATE	DESCRIPTION
8	------	
7	------	
6	------	
5	------	
4	------	
3	------	
2	12-15-09	ADDED 3 ACRE LOT, PROPERTY BEARING & DISTANCES ALONG WEST AND SOUTH SIDE OF CROSSAN LOTS & AREA TABULATION.
1	8-11-09	BASED ON TITLE COMMITMENT REVISED JULY 15, 2009.

PLAN OF BOUNDARY SURVEY

CLIENT: THE CONSERVATION FUND
PROJECT: THE STRAWBRIDGE PROPERTY
LOCATION: STRICKERSVILLE ROAD
ELK & FRANKLIN TOWNSHIP

DATE:	7-8-2009
SCALE:	1"=200'
DRAWN BY:	KPM
CHECKED BY:	RFK
PROJECT NO.:	10929
CAD FILE:	V:/JOB/10929-7-8-09.DWG
PLOTTED:	12-15-2009
DRAWING NO.:	1
SHEET	2 of 3